



19 Readers
53 Antennas

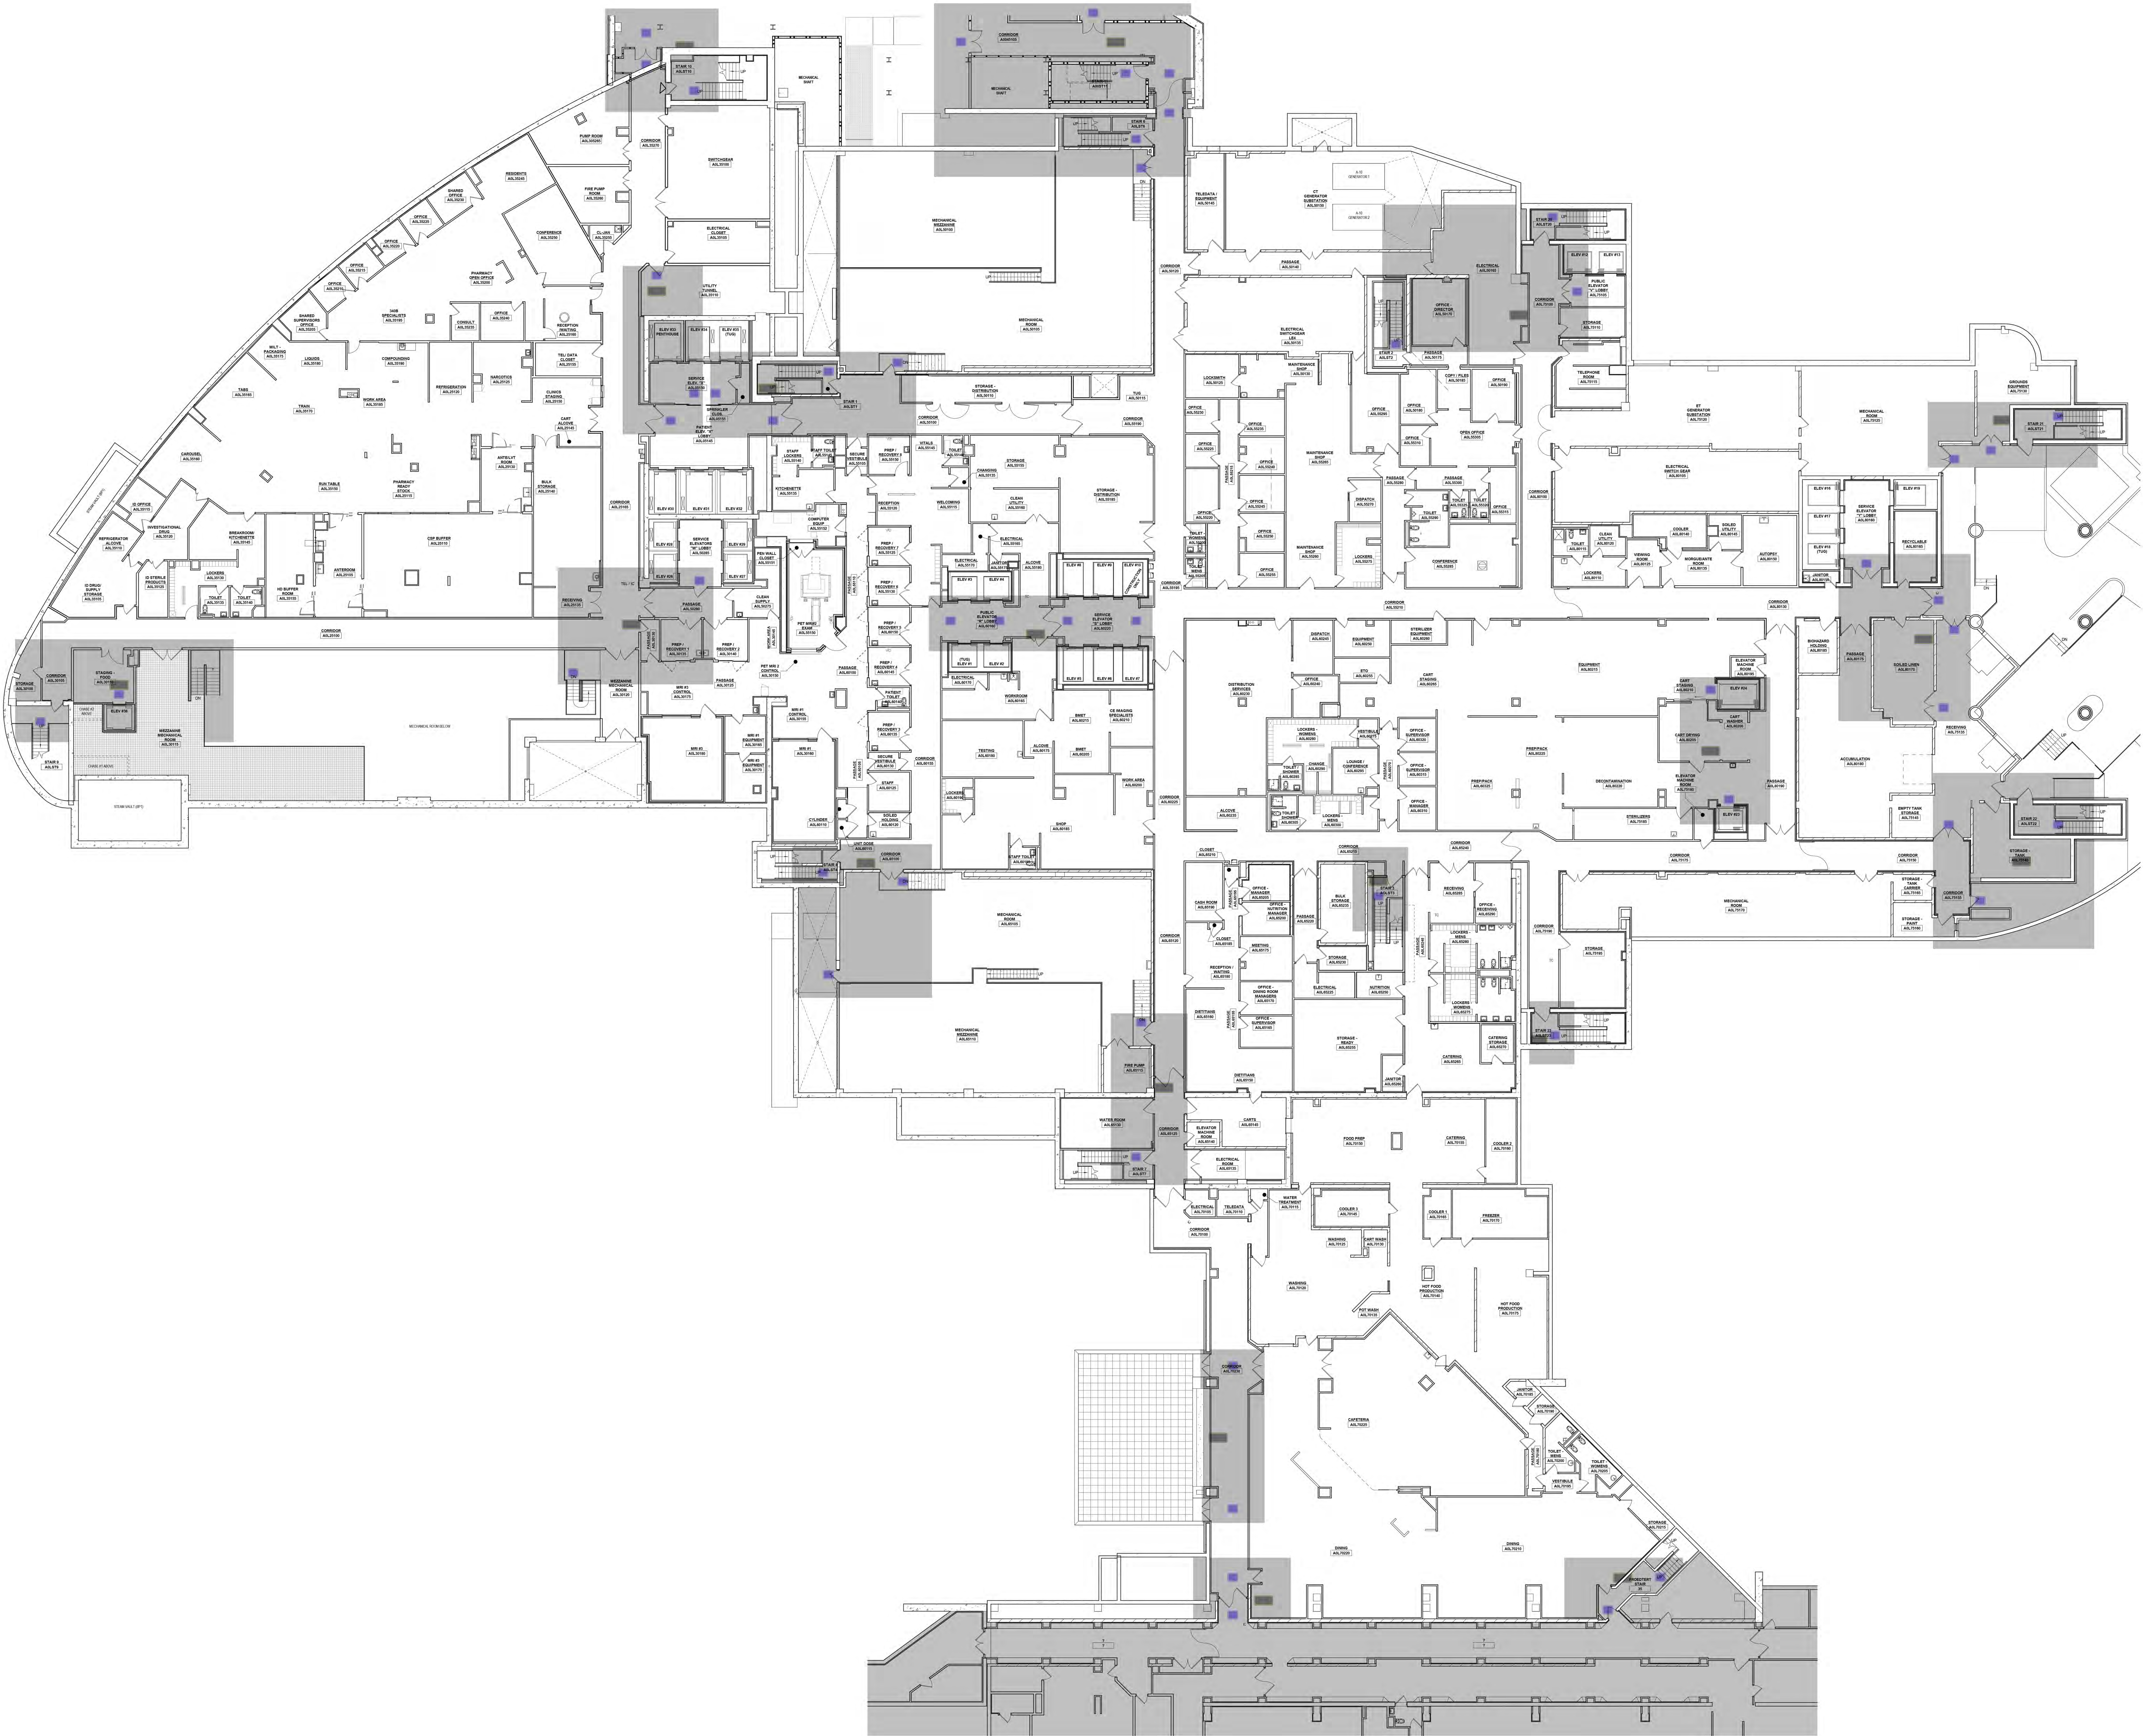

Consultant:

Project:
CHILDREN'S WISCONSIN

Location:
8915 West Connell Ct.
Milwaukee, WI 53226

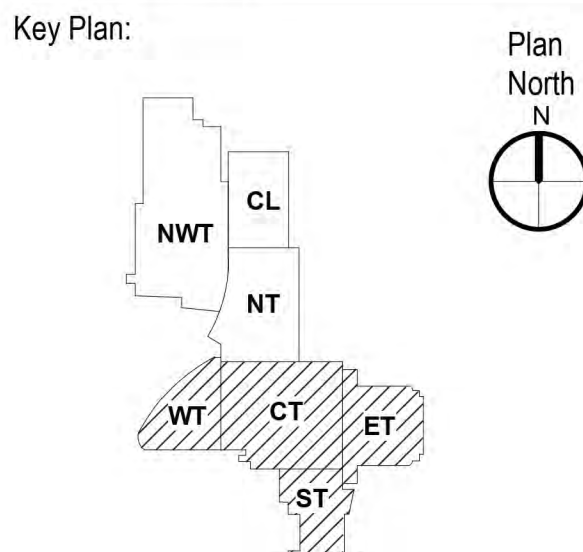

Sheet:
LEVEL 0 - MAIN HOSPITAL
FLOOR PLAN

Scale:
1/16" = 1'-0"

Revisions:		Description:
No:	Date:	

Date:
APRIL 01, 2025

Project No.:
CW_HOSP

Sheet No.:

A2.0a


25 Readers
66 Antennas



Consultant:

Project:
CHILDREN'S WISCONSIN

Location:
8915 West Connell Ct.
Milwaukee, WI 53226

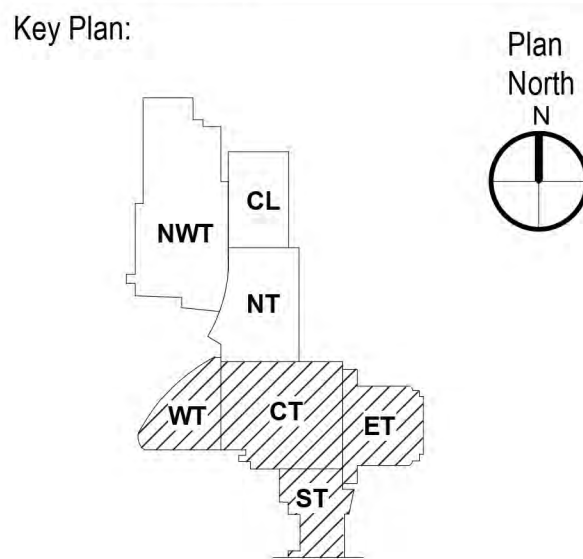

Sheet:
LEVEL 1 - MAIN HOSPITAL
FLOOR PLAN

Scale:
1/16" = 1'-0"

Revisions:		Description:
No:	Date:	

Date:
APRIL 01, 2025

Project No.:
CW_HOSP

Sheet No.:
(Owner) Project No.:

A2.1a


29 Readers
59 Antennas



Consultant:

Project:
CHILDREN'S WISCONSIN

Location:
8915 West Connell Ct.
Milwaukee, WI 53226

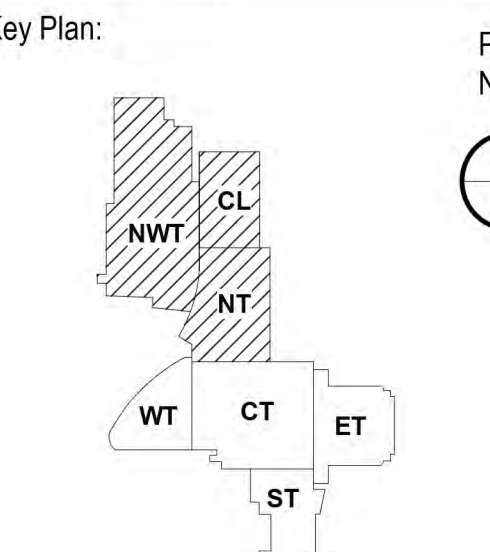

Sheet:
LEVEL 1 - CRAIG YABUKI
TOWER & CLINICS
BUILDING FLOOR PLAN

Scale:
1/16" = 1'-0"

Revisions:		Description:
No:	Date:	

Date:
APRIL 01, 2025

Project No.:
CW_HOSP

Sheet No.:

A2.1b

17 Readers
46 Antennas



zimmerman
ARCHITECTURAL STUDIOS, INC.

2122 W. Mount Vernon Avenue | Milwaukee, WI 53233 | zastudios.com


TELEPHONE: (414) 476.9500
FACSIMILE: (414) 476.8582

nsultant:

CHILDREN'S WISCONSIN

15 West Connell Ct.
Waukegan, WI 53226

Plan:

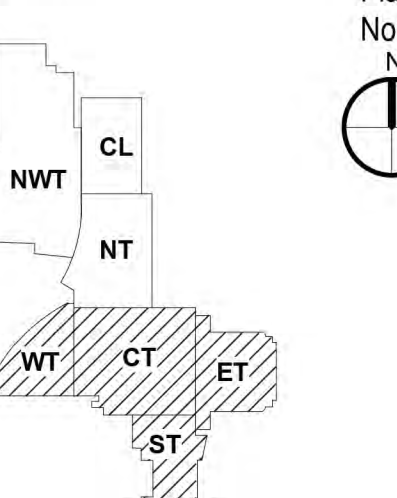

et:

LEVEL 2 - MAIN HOSPITAL FLOOR PLAN

$$1/16" = 1'-0"$$

Provisions:

te:
PRIL 01, 2025


Project No.: CW HOSP	(Owner) Project No.
--------------------------------	---------------------

Sheet No.:

A2.2a

A2.3a


19 Readers
34 Antennas

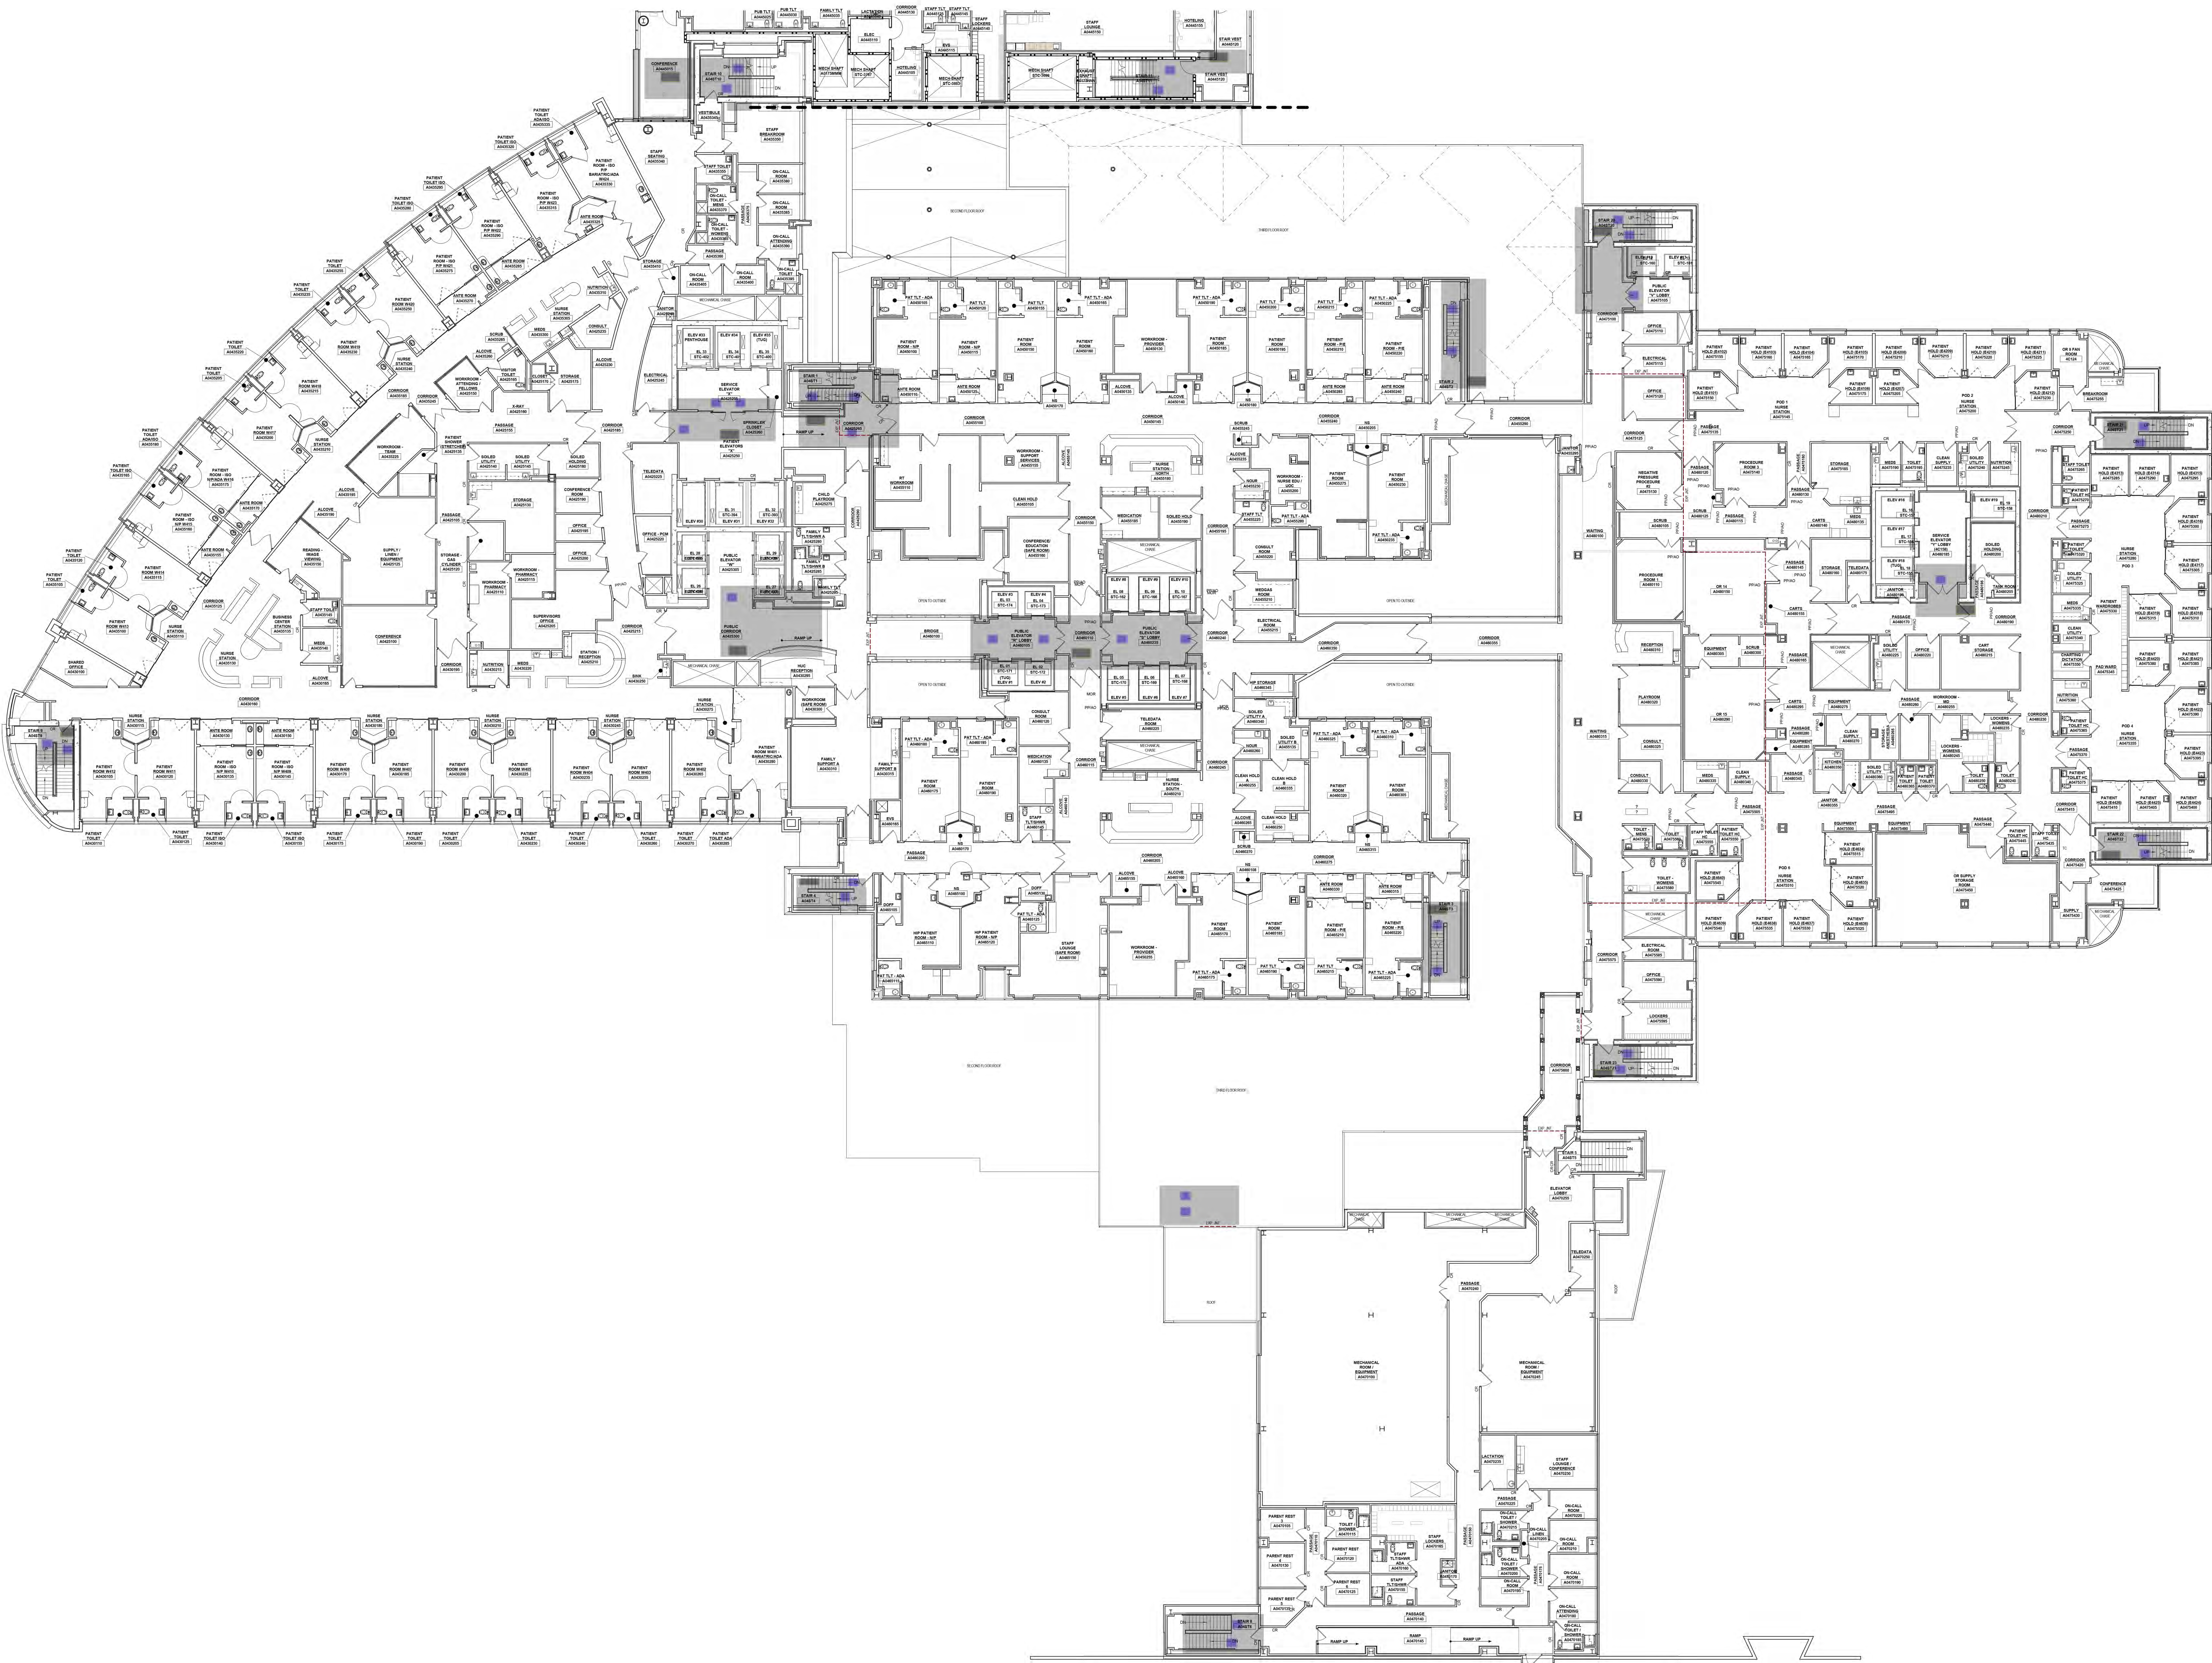

Consultant:

Project:
CHILDREN'S WISCONSIN

Location:
8915 West Connell Ct.
Milwaukee, WI 53226

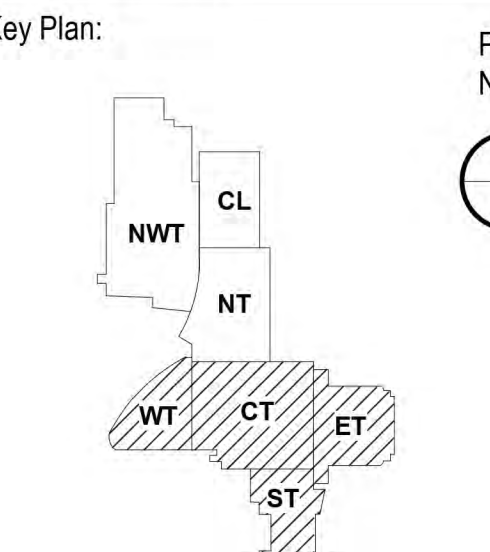

Sheet:
LEVEL 4 - MAIN HOSPITAL
FLOOR PLAN

Scale:
1/16" = 1'-0"

Revisions:

No.	Date	Description


Date:
APRIL 01, 2025

Project No.:
CW_HOSP

Sheet No.:

A2.4a


17 Readers
33 Antennas

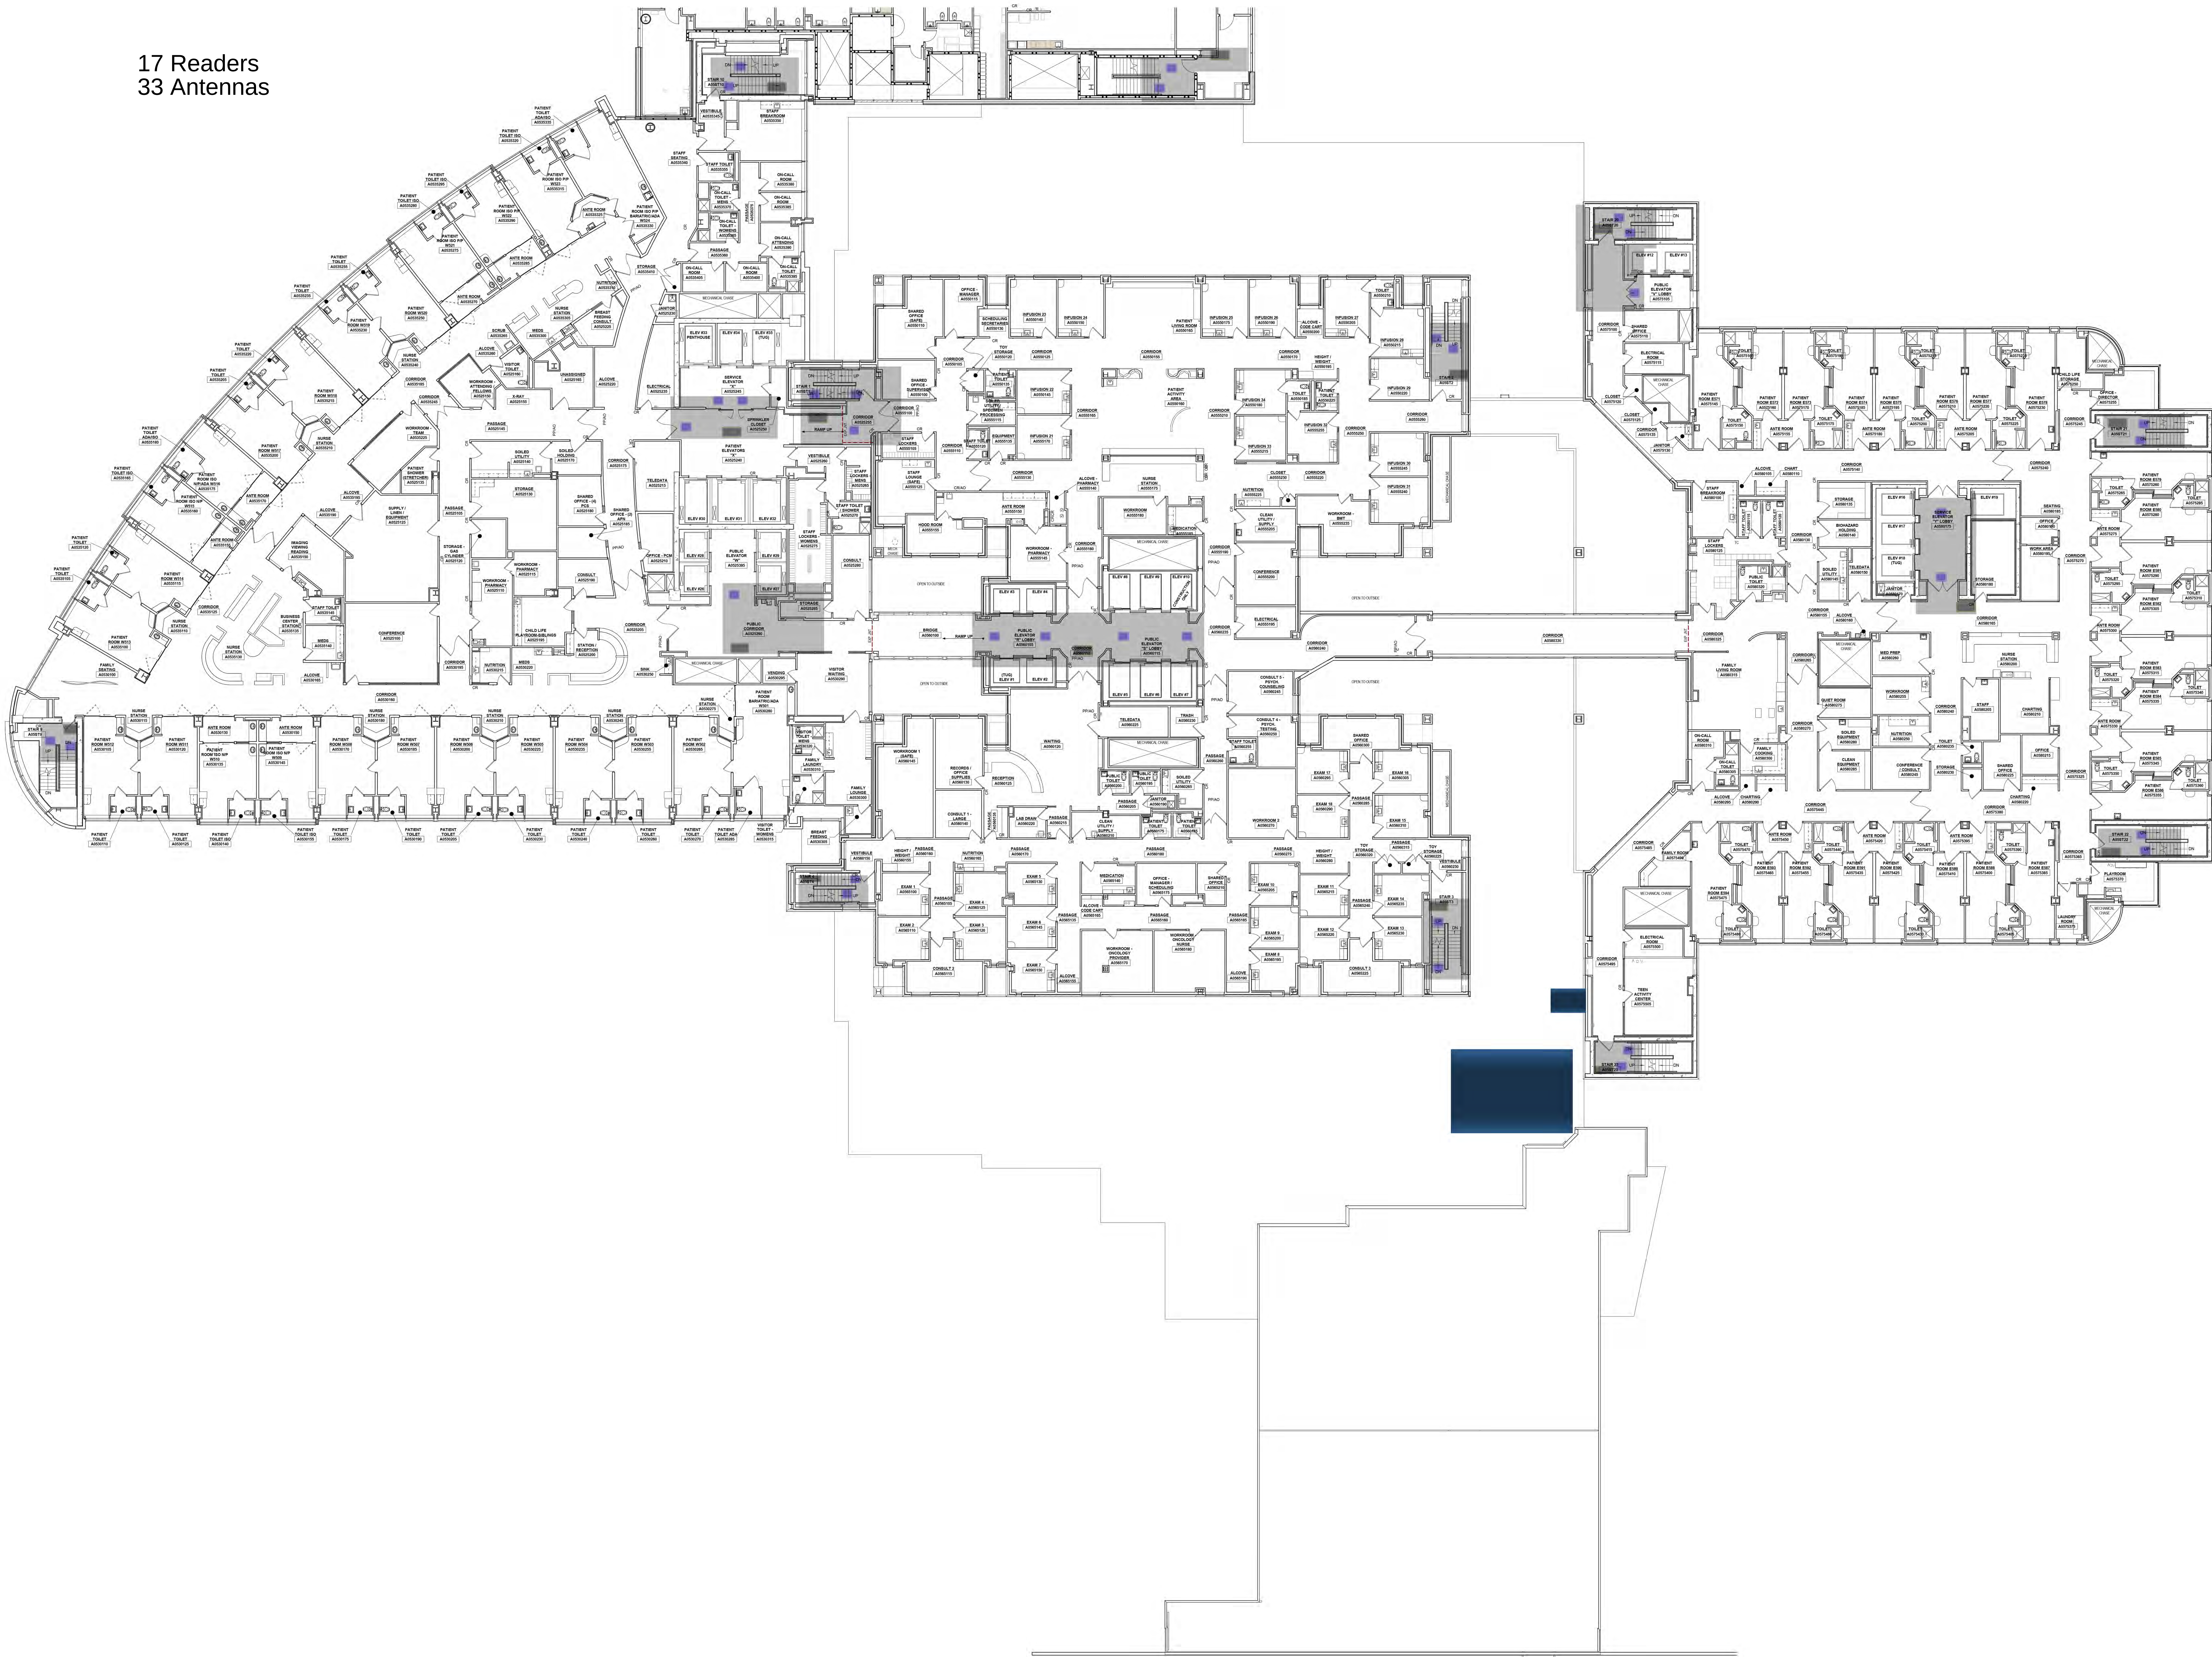

Consultant:

Project:
CHILDREN'S WISCONSIN

Location:
8915 West Connell Ct.
Milwaukee, WI 53226

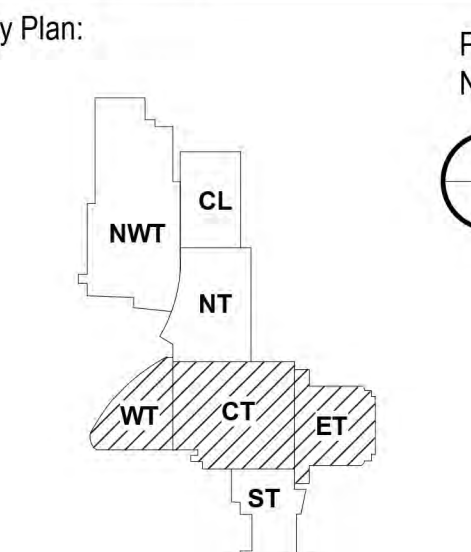

Sheet:
LEVEL 5 - MAIN HOSPITAL
FLOOR PLAN

Scale:
1/16" = 1'-0"

Revisions:		Description:
No:	Date:	

Date:
APRIL 01, 2025

Project No.:
CW_HOSP

Sheet No.:


A2.5a

[illegible]

The floor plan of the 10th floor of the New York City Police Department is a complex layout with numerous rooms and corridors. The plan is oriented with North at the top. The main entrance is located on the left side, near the 'STATION' and 'OFFICE' areas. The plan includes a variety of rooms, including offices, storage areas, restrooms, and elevators. The layout is divided into several sections, with the 'STATION' and 'OFFICE' areas on the left, the 'STORAGE' and 'RESTROOM' areas in the center, and the 'ELEVATOR' and 'STAIR' areas on the right. The plan also shows the layout of the '10th FLOOR' and the '11th FLOOR'. The rooms are labeled with their respective names and numbers, such as 'STATION', 'OFFICE', 'STORAGE', 'RESTROOM', 'ELEVATOR', and 'STAIR'. The plan is a detailed representation of the physical space, showing the arrangement of furniture, equipment, and other items within the rooms. The layout is designed to facilitate the efficient operation of the police department, ensuring that all necessary functions can be carried out in a safe and secure environment.

9 Readers


22 Antennas

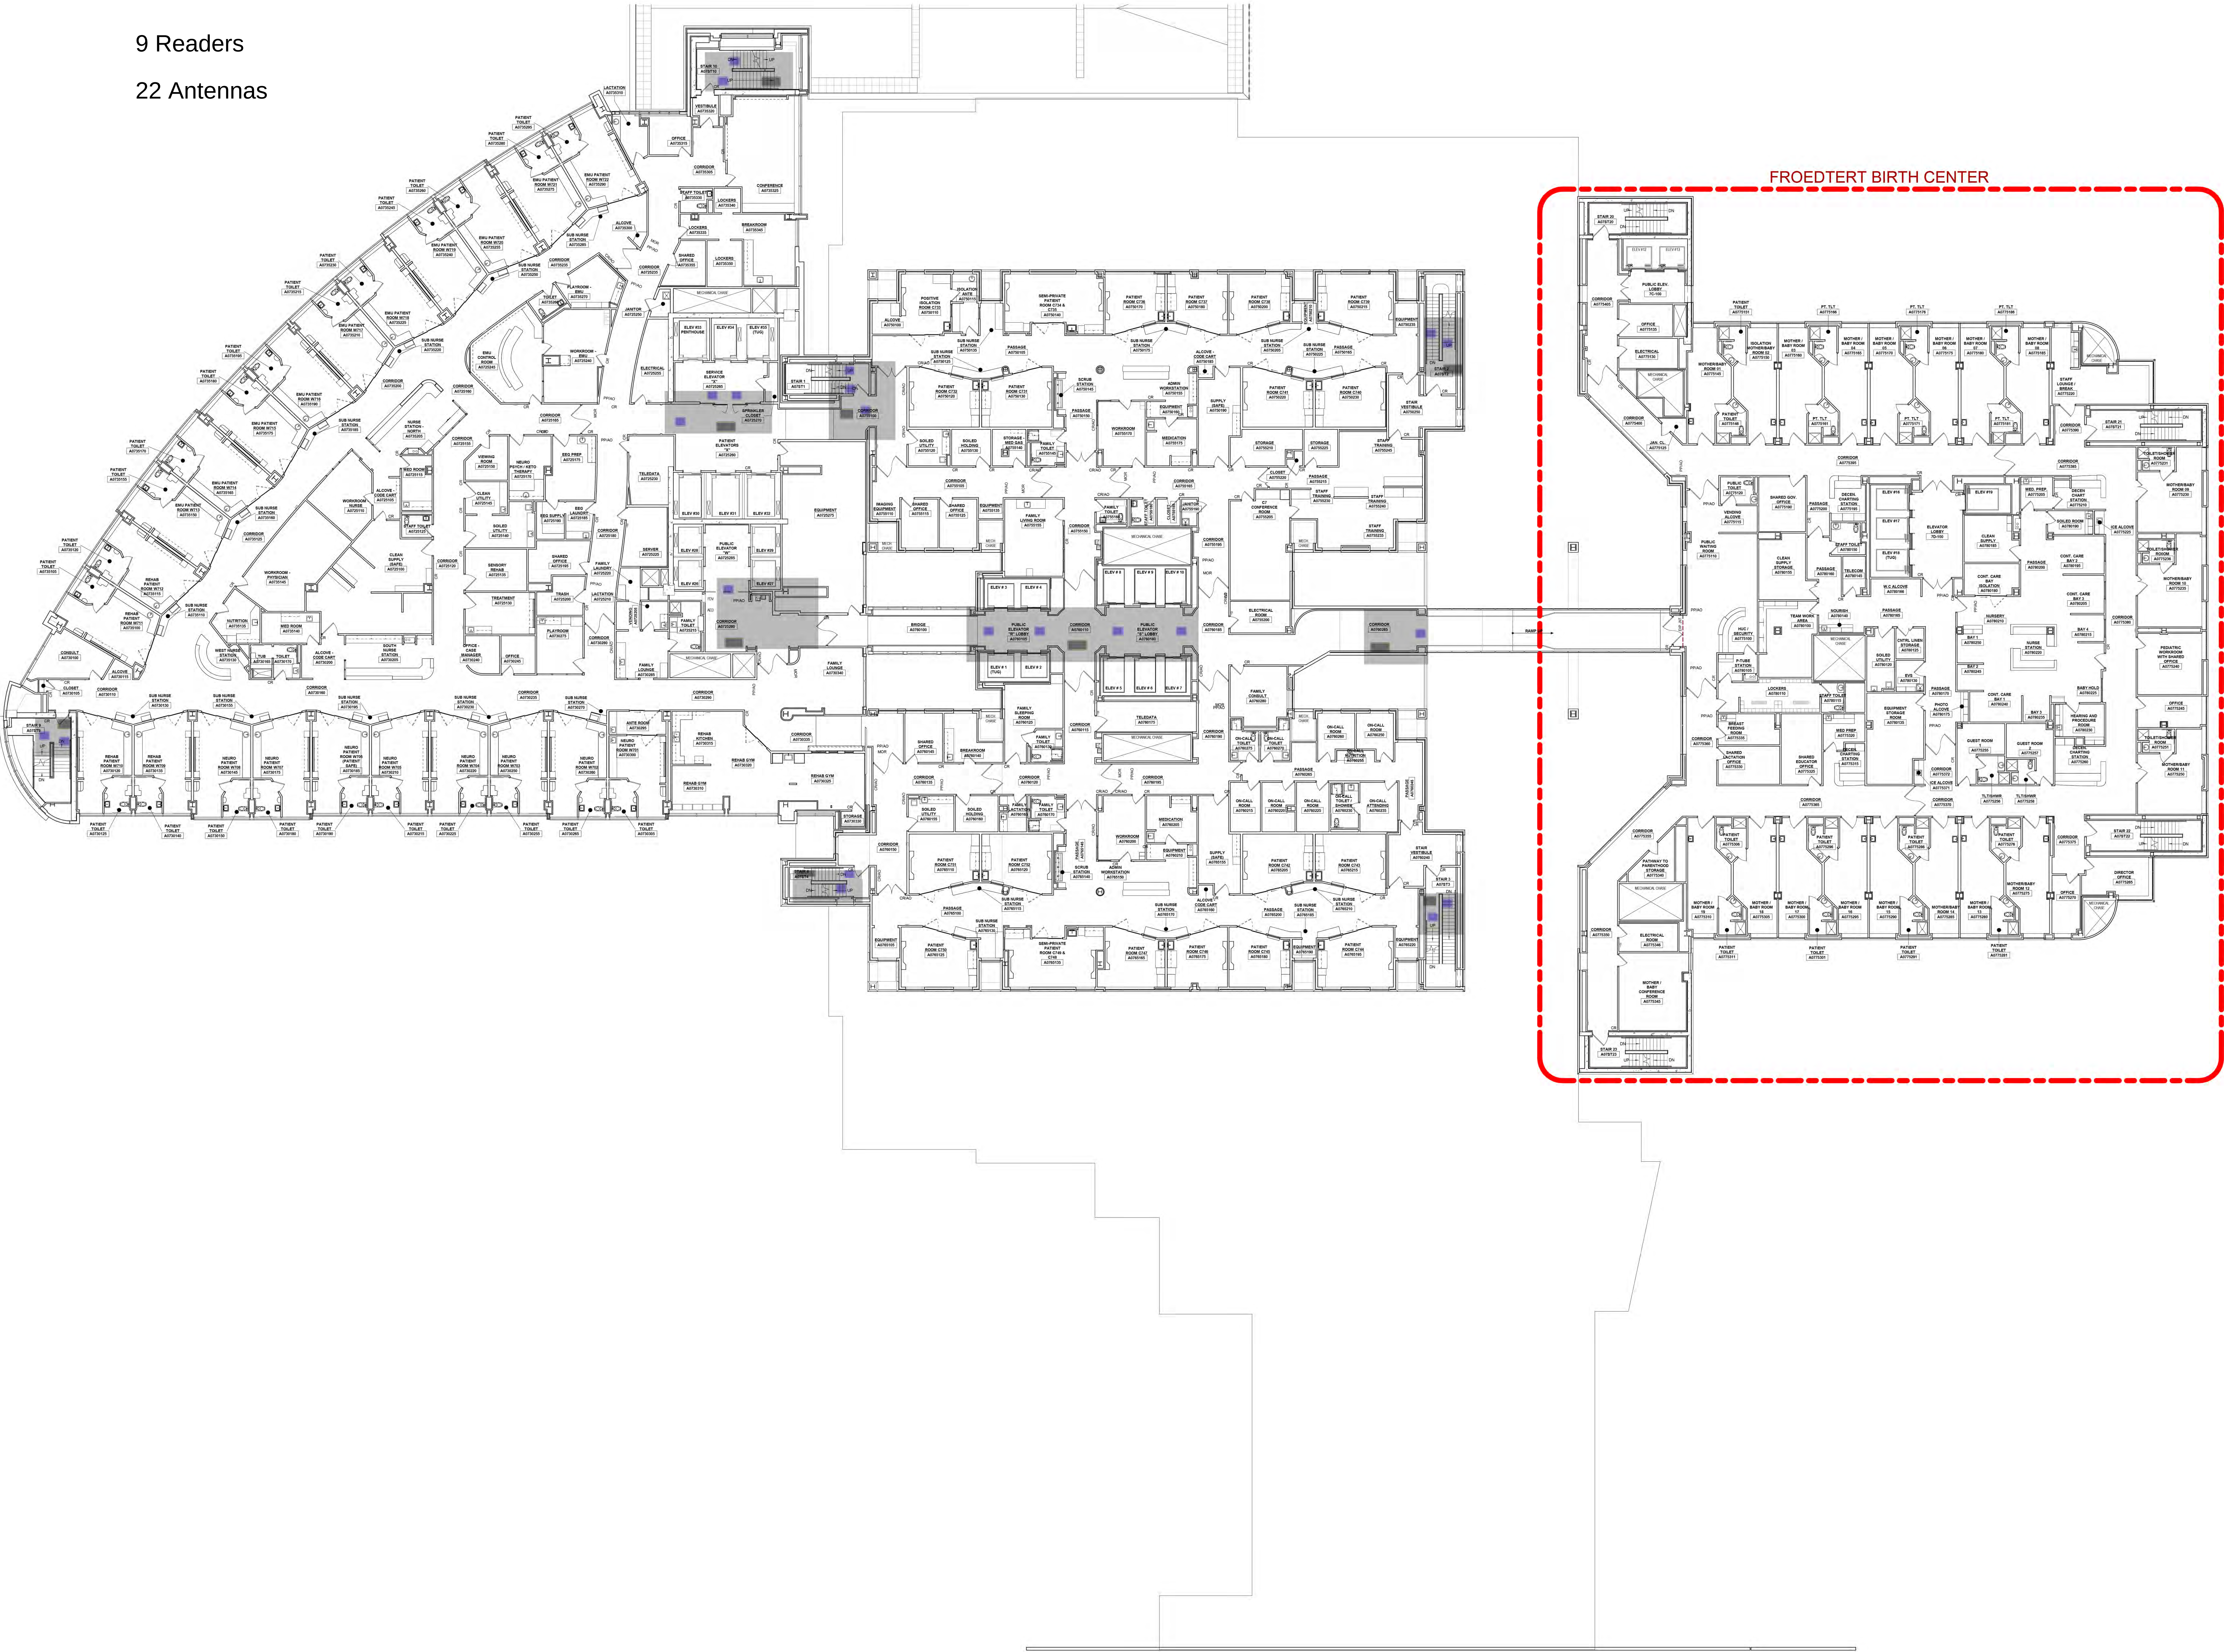

Consultant:

Project:
CHILDREN'S WISCONSIN

Location:
8915 West Connell Ct.
Milwaukee, WI 53226

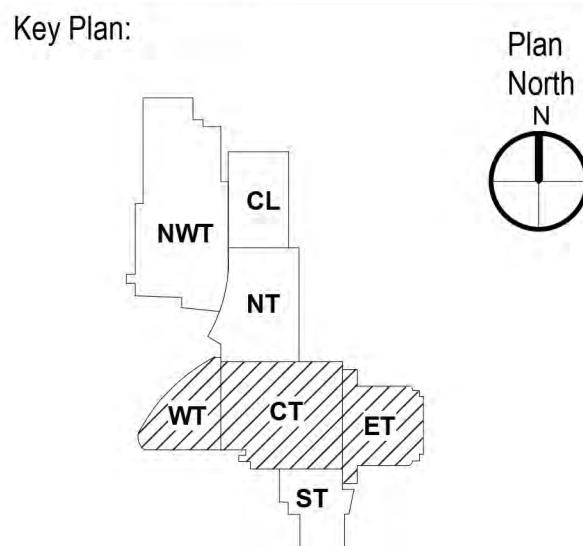

Sheet:
LEVEL 7 - MAIN HOSPITAL
FLOOR PLAN

Scale:
1/16" = 1'-0"

Revisions:

No.	Date	Description

Date:
APRIL 01, 2025

Project No.:
CW_HOSP

Sheet No.:
(Owner) Project No.:

A2.7a




9 Readers
22 Antennas

FROEDTERT BIRTH CENTER

Consultant:

Project:
CHILDREN'S WISCONSIN

Location:
8915 West Connell Ct.
Milwaukee, WI 53226

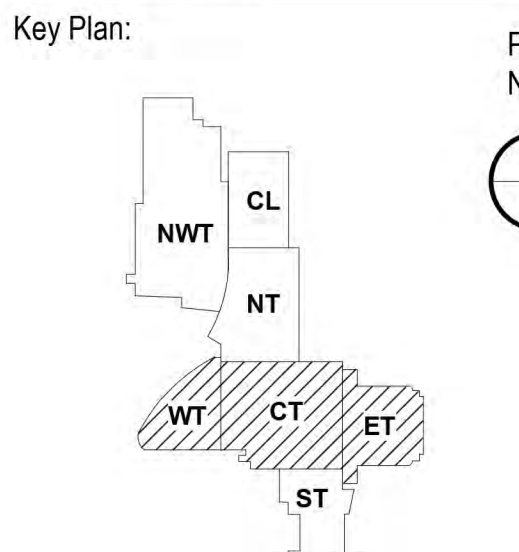

Sheet:
LEVEL 8 - MAIN HOSPITAL
FLOOR PLAN

Scale:
1/16" = 1'-0"

Revisions:		Description:
No:	Date:	


Date:
APRIL 01, 2025

Project No.:
CW_HOSP

Sheet No.:

A2.8a


7 Readers
14 Antennas

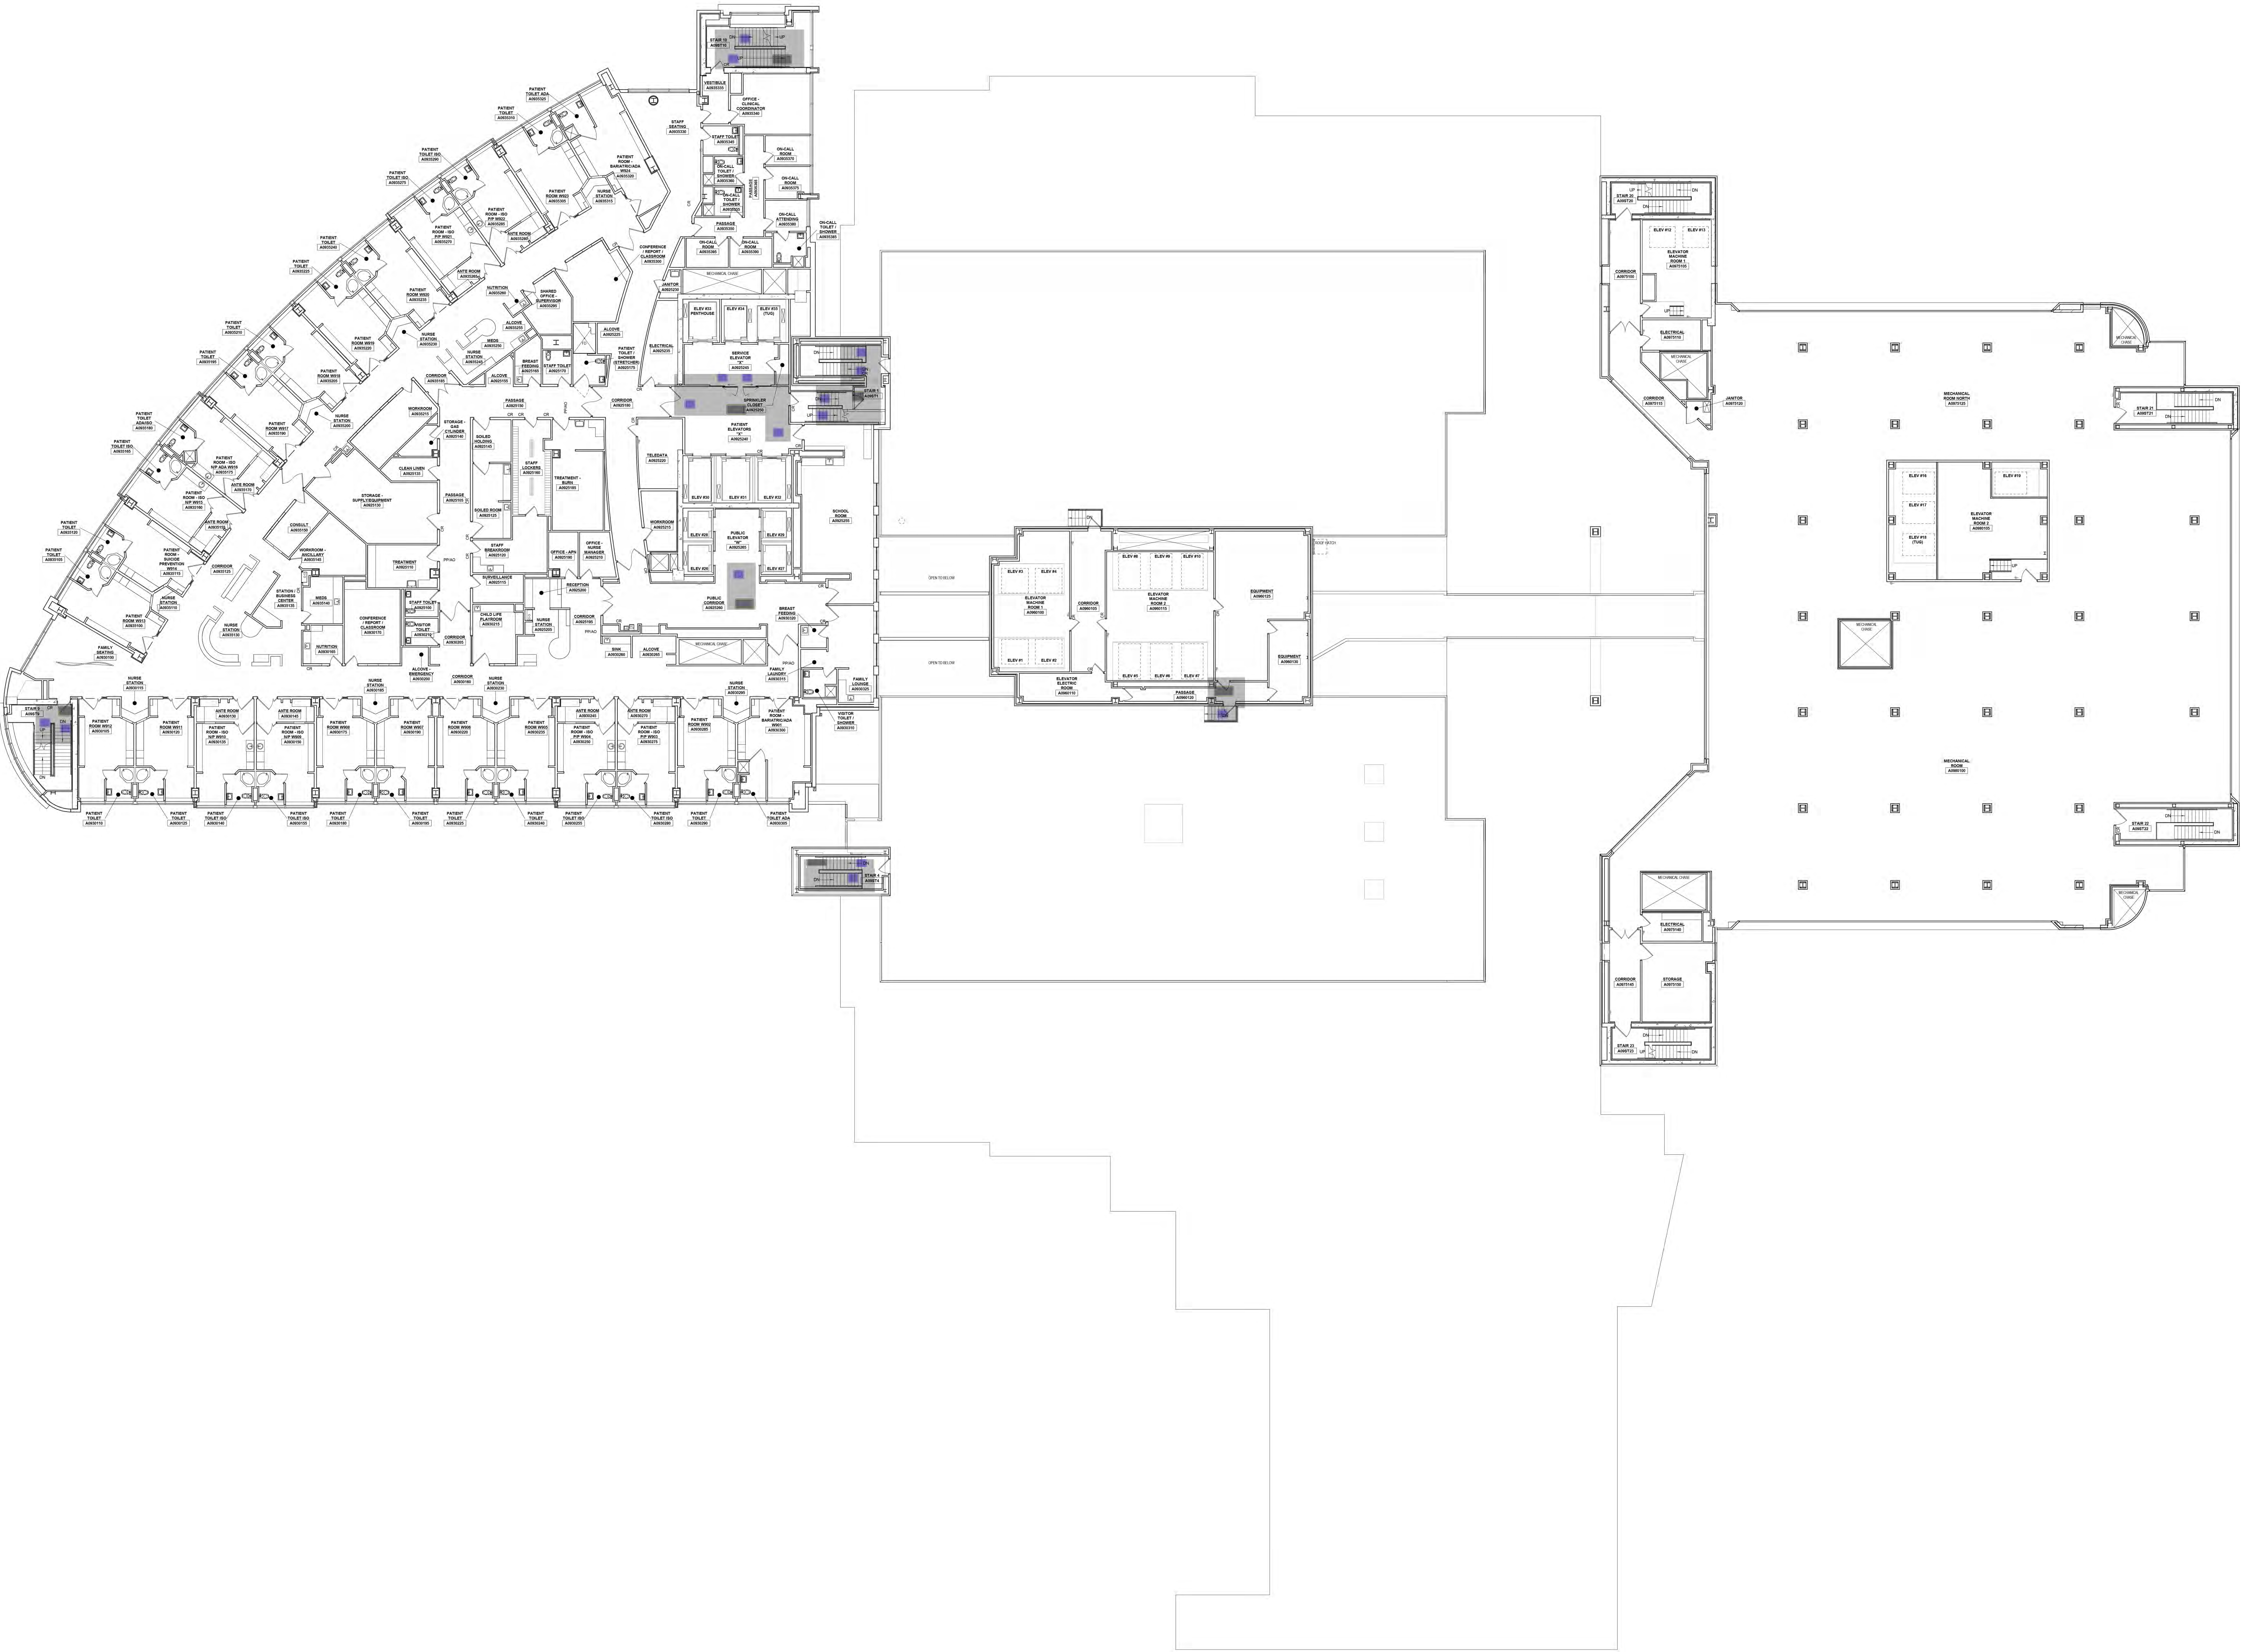

Consultant:

Project:
CHILDREN'S WISCONSIN

Location:
8915 West Connell Ct.
Milwaukee, WI 53226

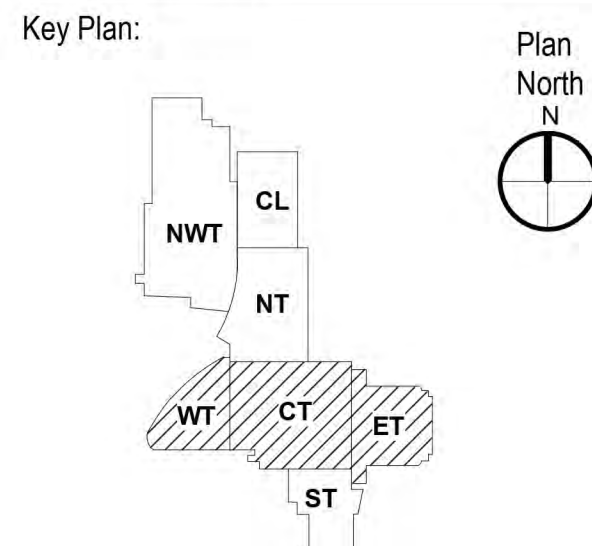

Sheet:
LEVEL 9 - MAIN HOSPITAL
FLOOR PLAN


Scale: 1/16" = 1'-0"		
Revisions:		
No.	Date	Description

Date:
APRIL 01, 2025

Project No.:	(Owner) Project No.:
CW_HOSP	
Sheet No.:	

A2.9


5 Readers
12 Antennas

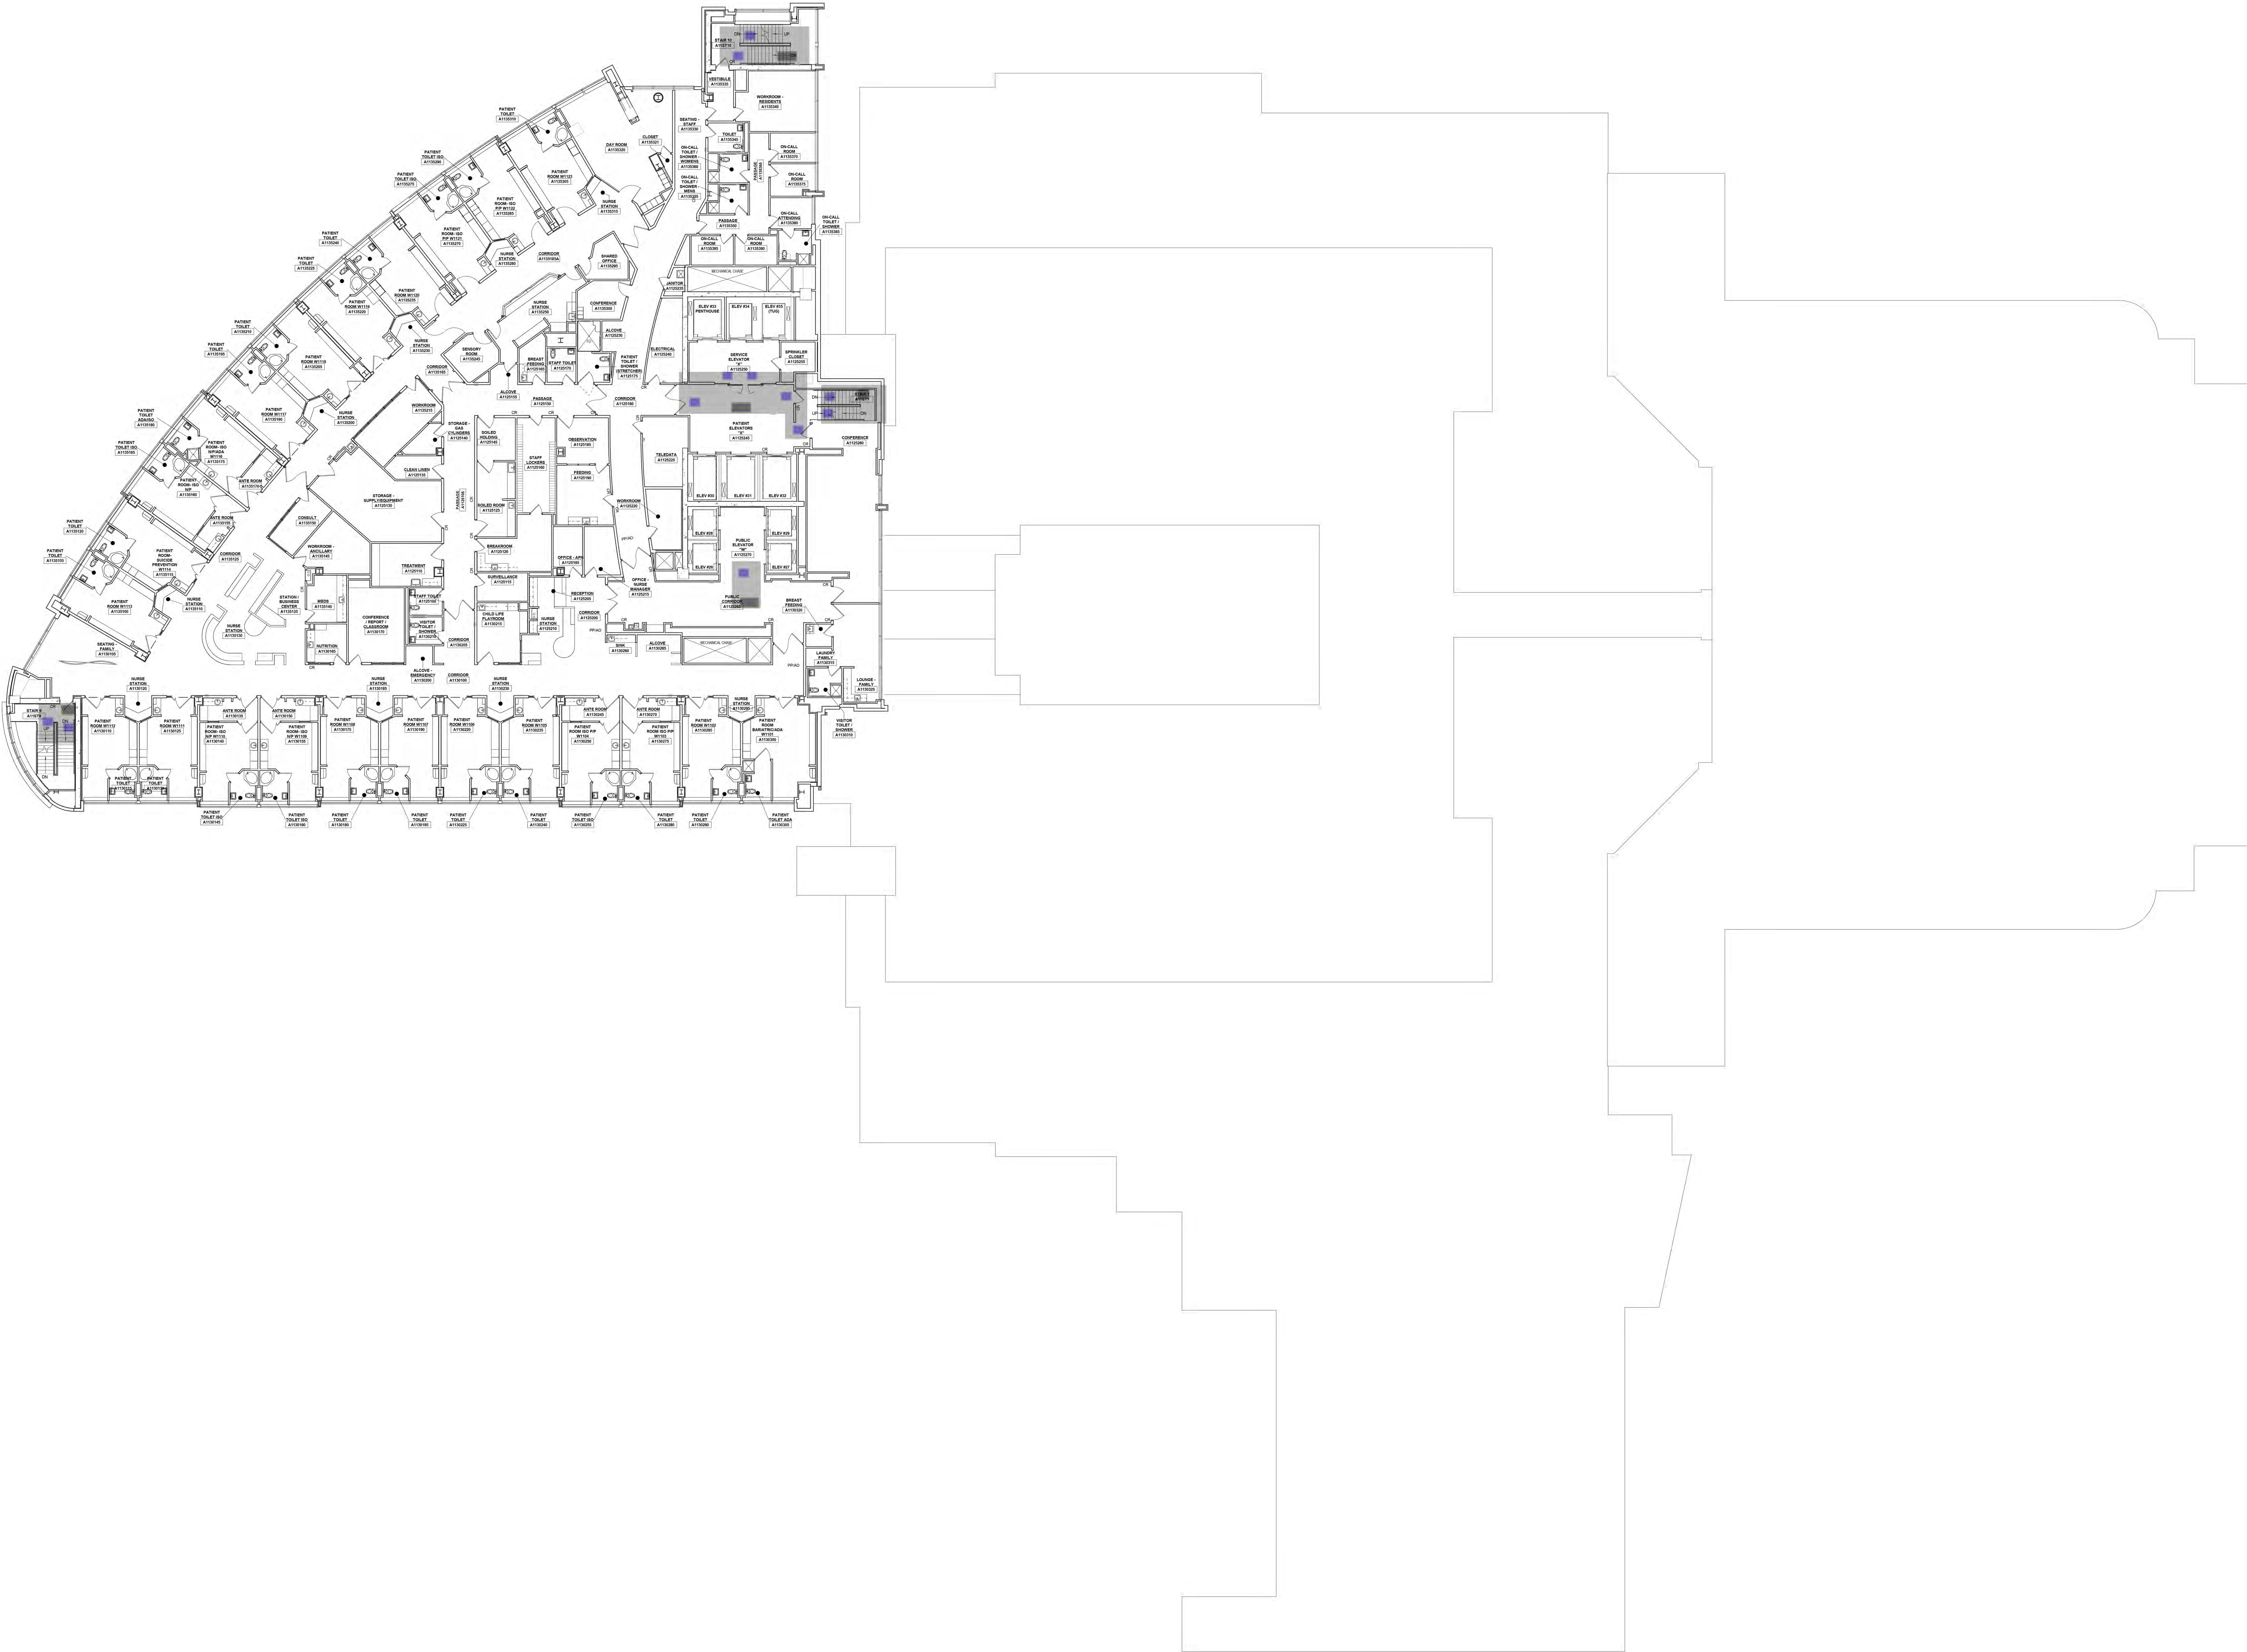

Consultant:

Project:
CHILDREN'S WISCONSIN

Location:
8915 West Connell Ct.
Milwaukee, WI 53226

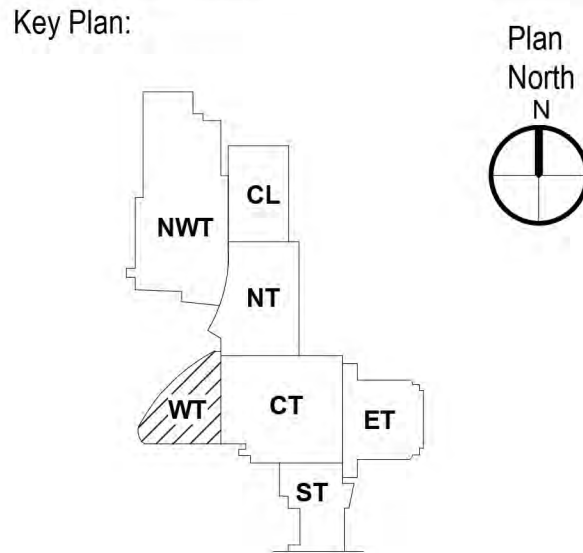

Sheet:
LEVEL 11 - MAIN HOSPITAL
FLOOR PLAN

Scale:
1/16" = 1'-0"

Revisions:		
No.	Date	Description


Date:
APRIL 01, 2025

Project No.:
CW_HOSP

Sheet No.:

A2.11


5 Readerz
12 Antennas

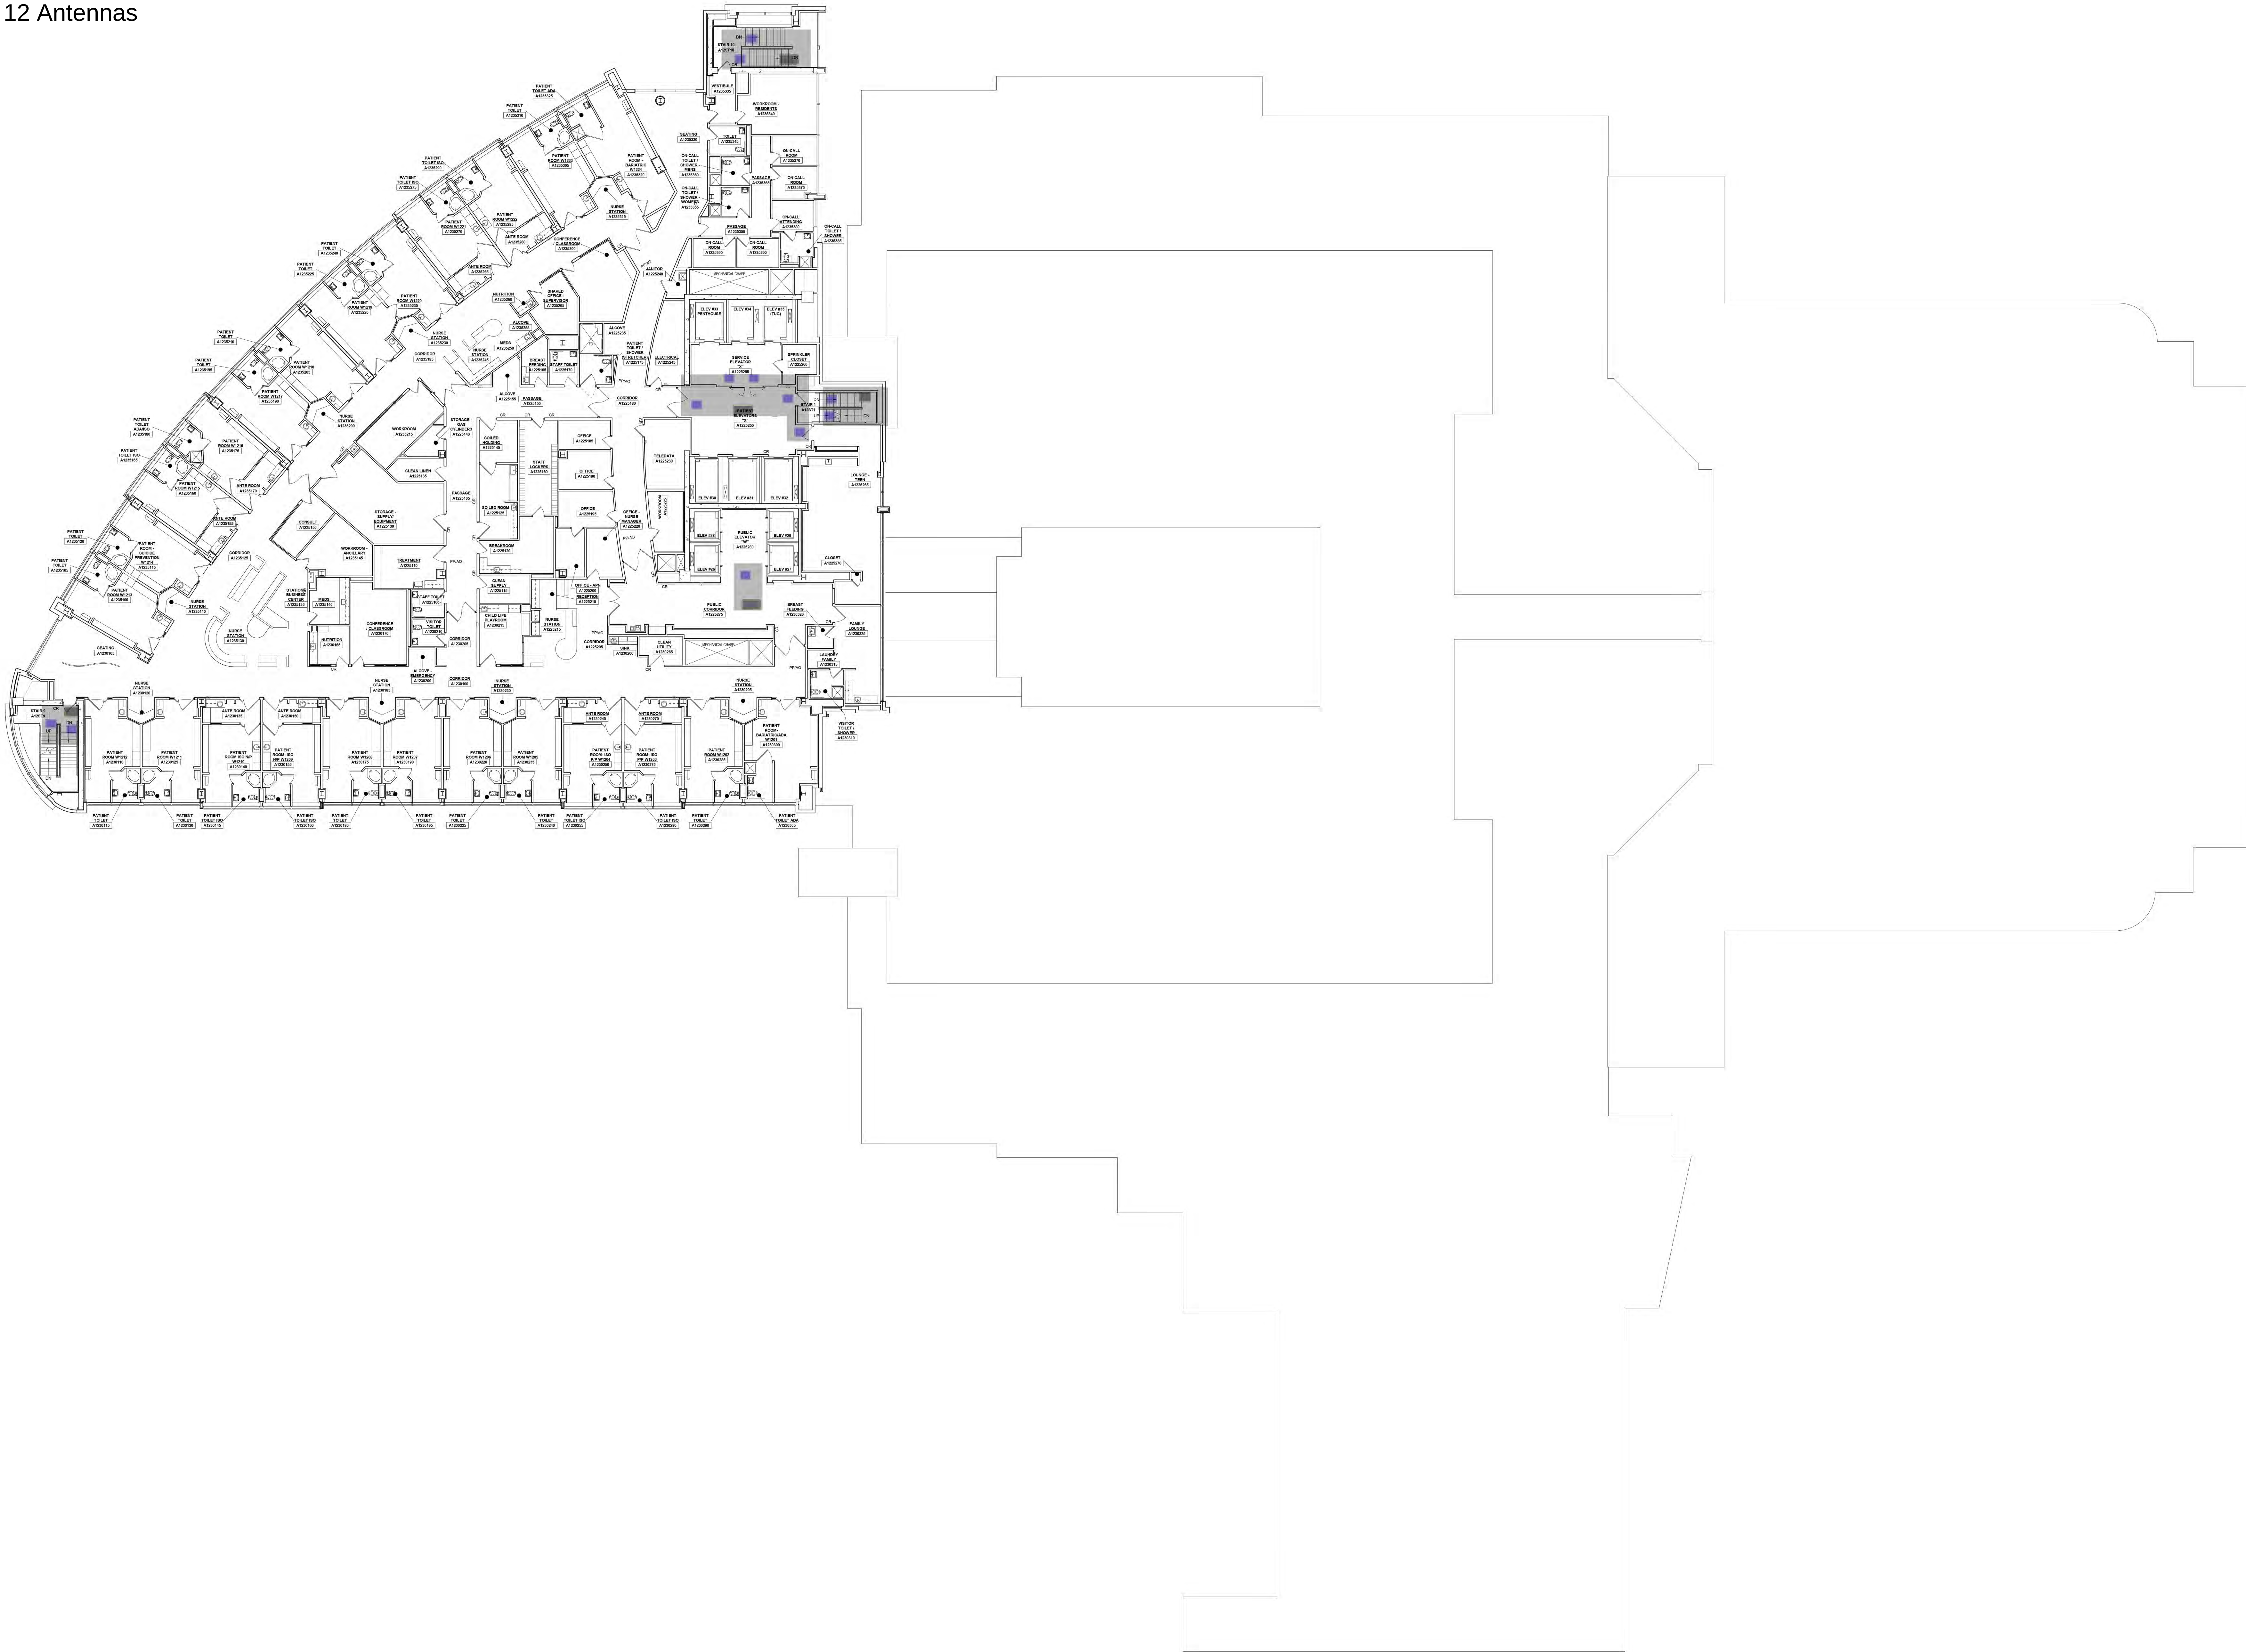

Consultant:

Project:
CHILDREN'S WISCONSIN

Location:
8915 West Connell Ct.
Milwaukee, WI 53226

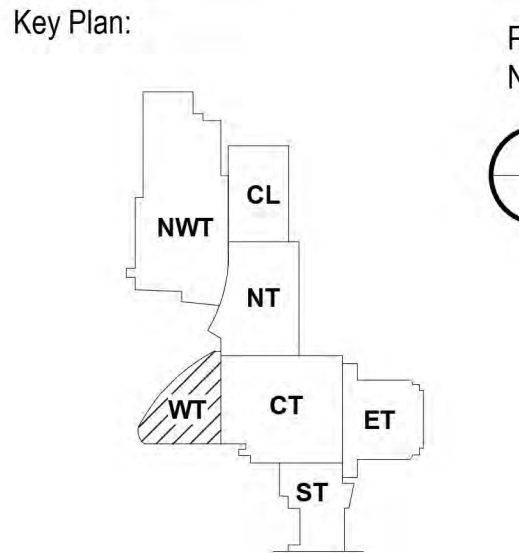

Sheet:
LEVEL 12 - MAIN HOSPITAL
FLOOR PLAN

Scale:
1/16" = 1'-0"

Revisions:		Description:
No:	Date:	

Date:
APRIL 01, 2025

Project No.:
CW_HOSP

Sheet No.:

A2.12